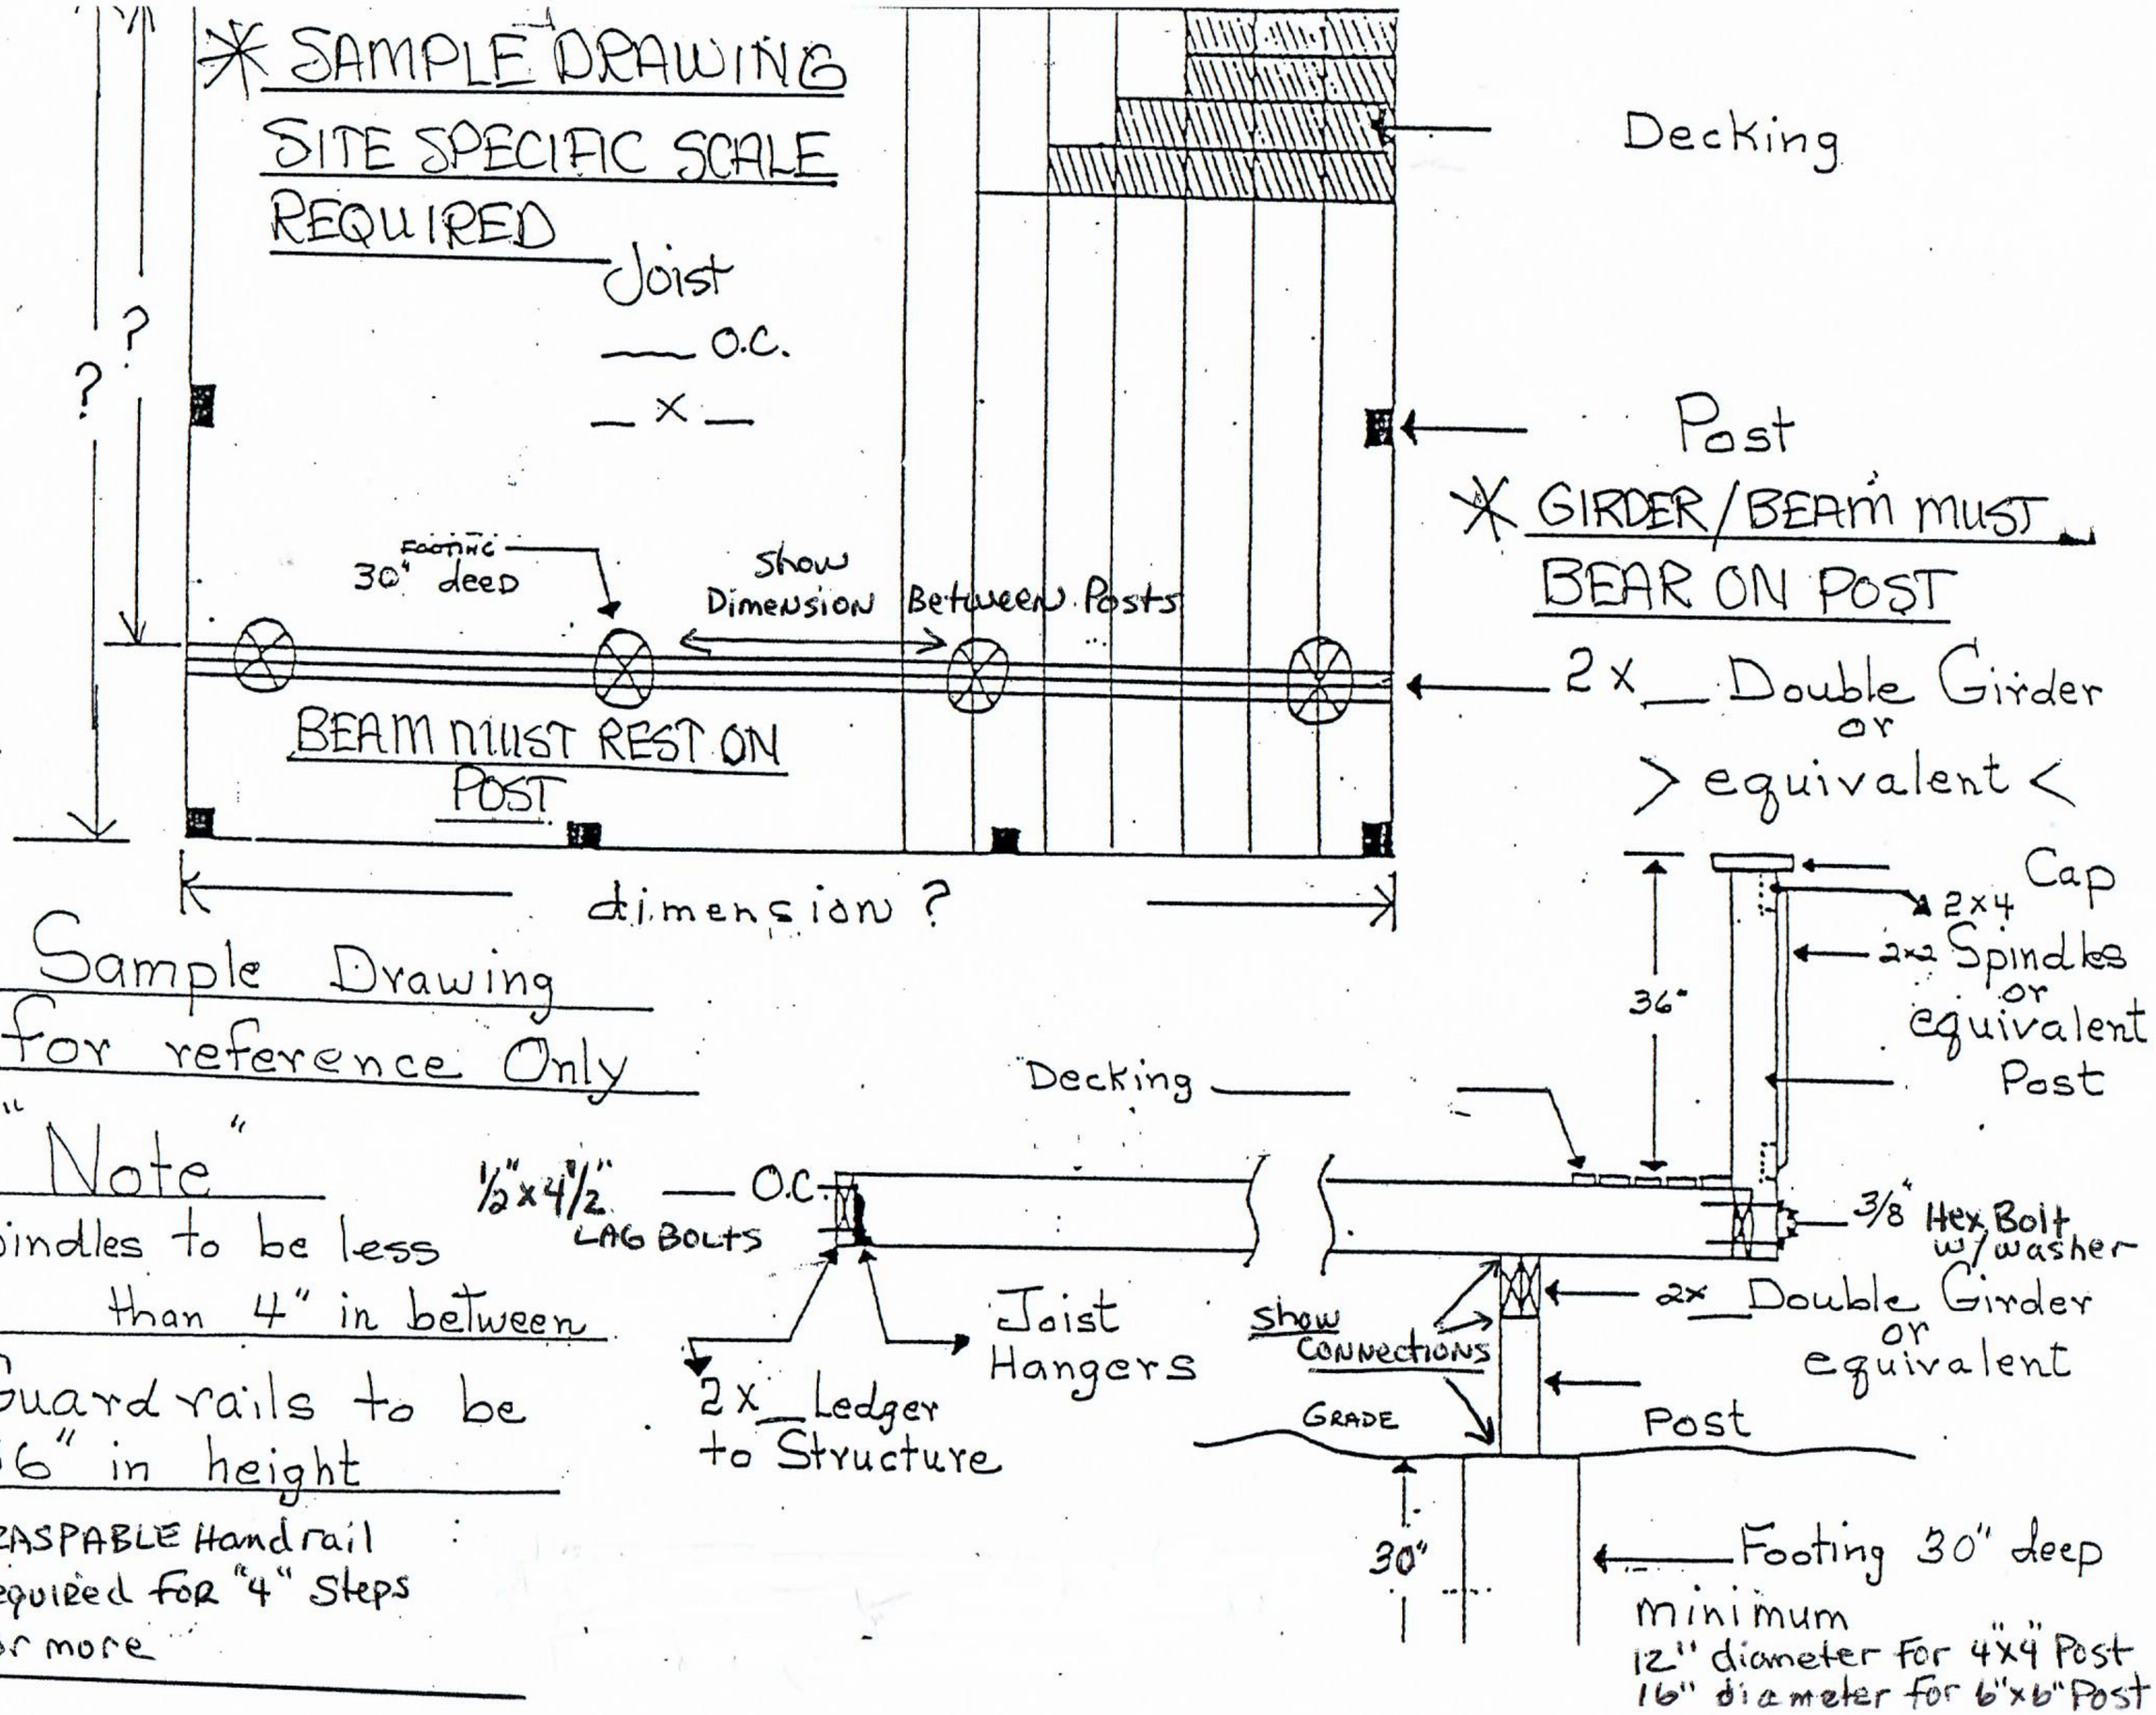
* SAMPLE DRAWING
SITE SPECIFIC SCALE
REQUIRED
Joist
— O.C.
— X —
Decking
Post
* GIRDER/BEAM MUST
BEAR ON POST
2 x __ Double Girder
or
> equivalent <
Cap
2x4
2x2 Spindles
or
equivalent
Post
36"
? ?
FOOTING
30" deep
Show
Dimension Between Posts
BEAM MUST REST ON
POST
dimension ?
Sample Drawing
for reference Only
" Note "
Spindles to be less
than 4" in between
Guard rails to be
36" in height
GRASPABLE Handrail
* required for "4" Steps
or more
½" x 4½" — O.C
LAG BOLTS
Joist
Hangers
2 x __ Ledger
to Structure
Decking
3/8" Hex Bolt
w/ washer
2x Double Girder
or
equivalent
Show
CONNECTIONS
GRADE
Post
30"
Footing 30" deep
minimum
12" diameter for 4"x4" Post
16" diameter for 6"x6" Post